Floor Plan

3 1/2 inches above deck

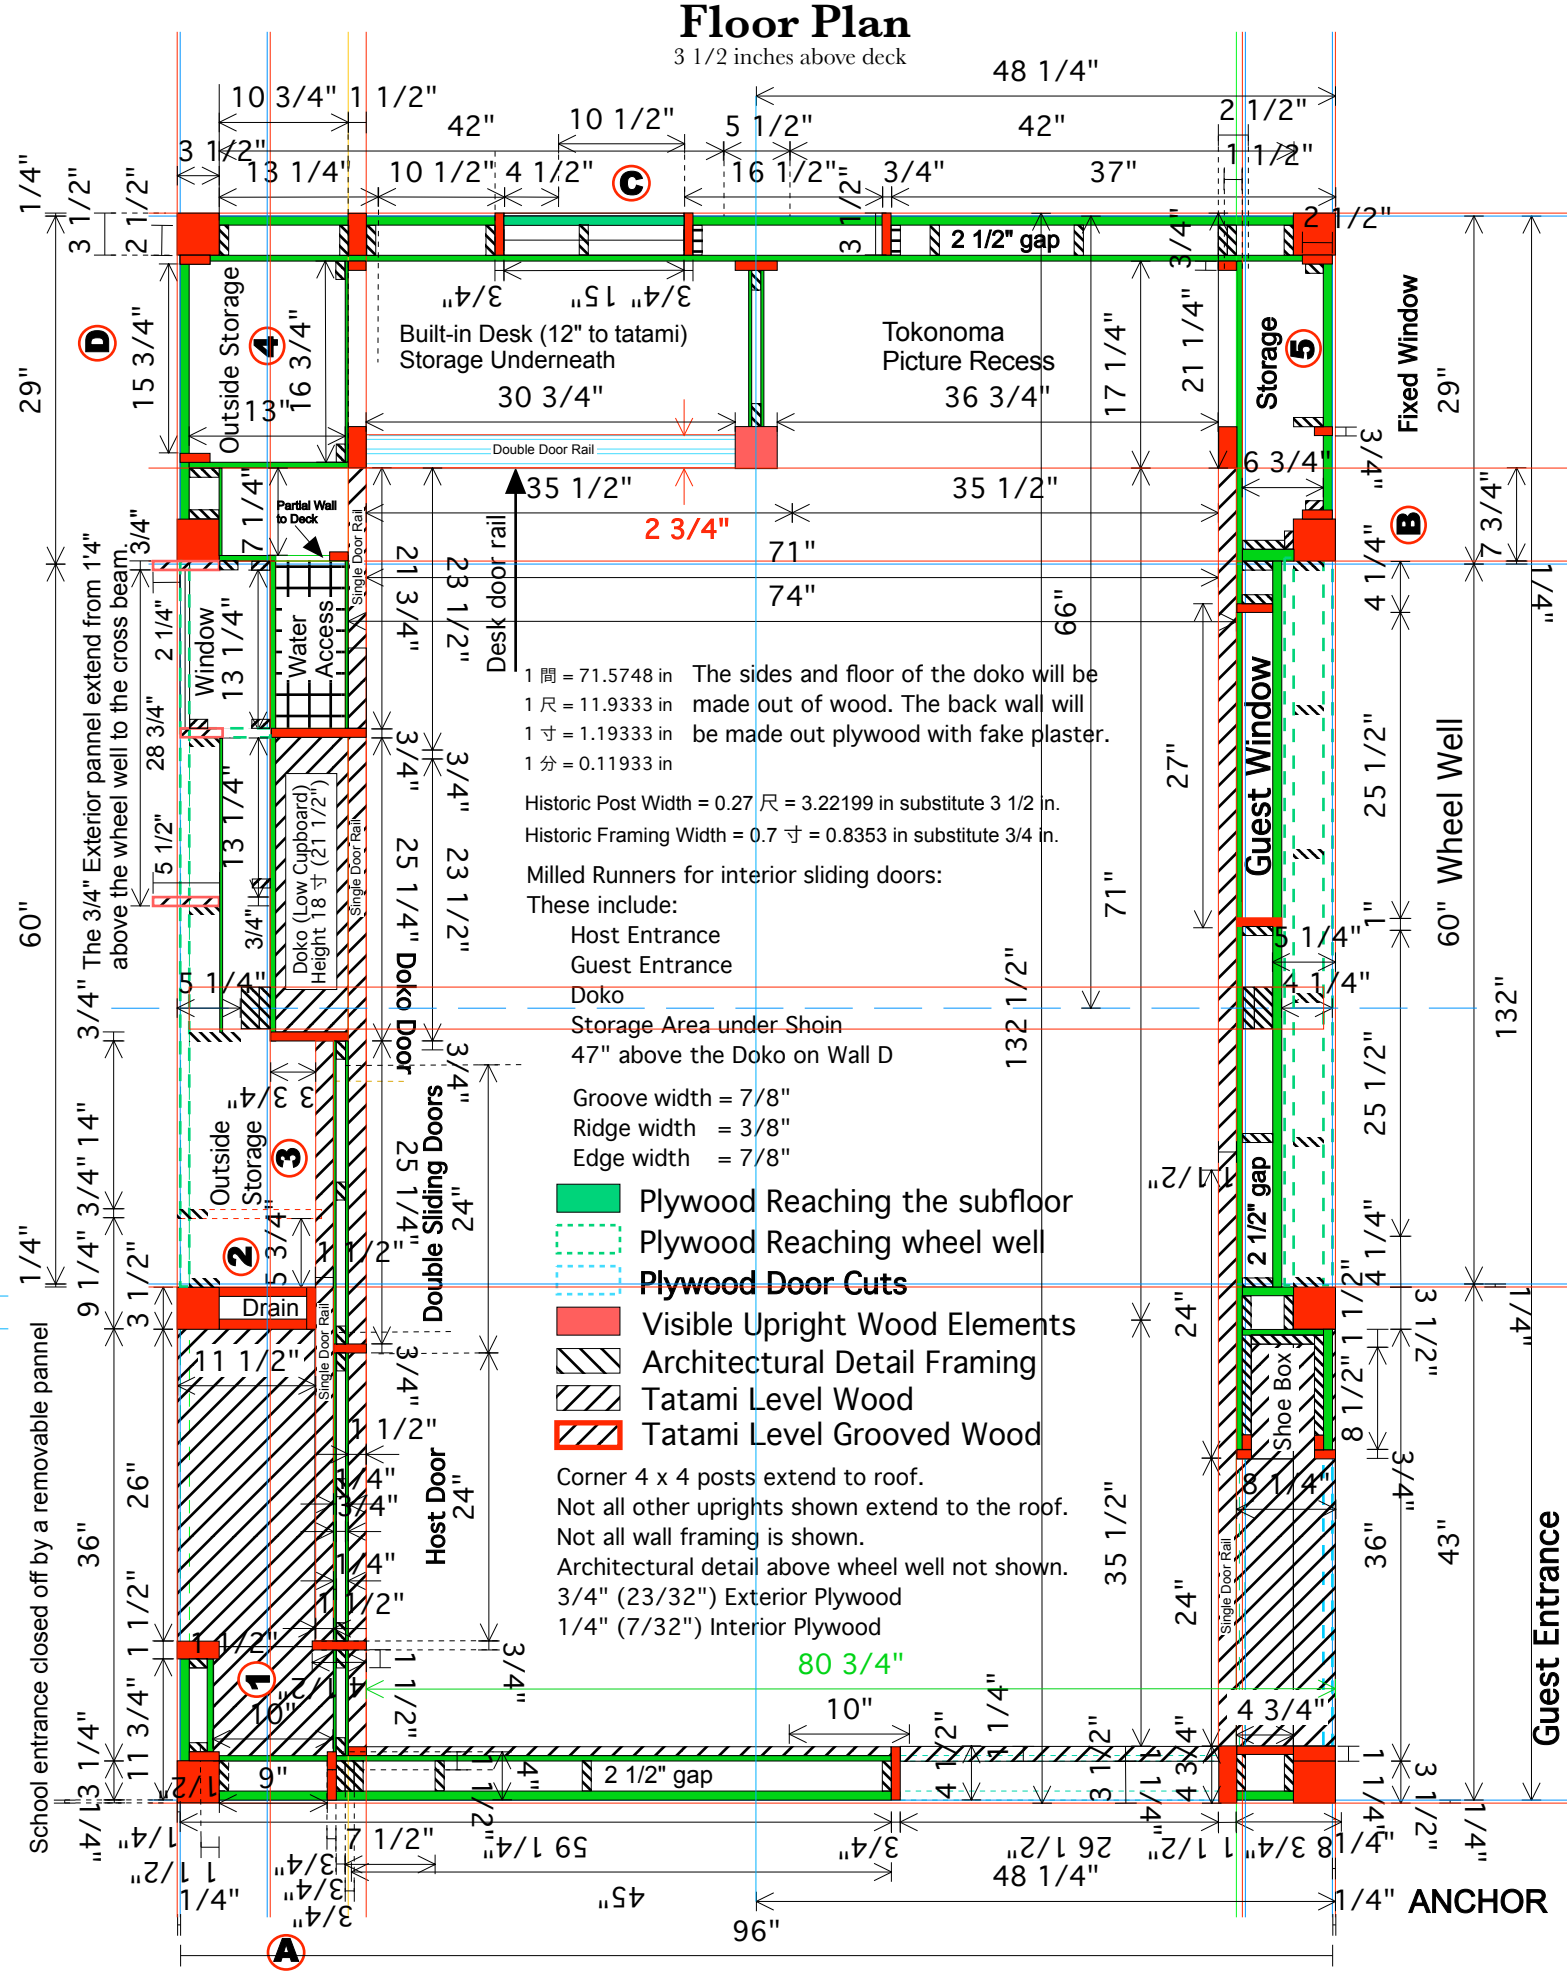

Revision 2009/06/02 The crawling entrance is 10% wider than for Yuin (plate 51)
The crawling entrance is closed off by an external wooden sliding door