Framing Wall CC

Bottom Beam Rests Directly on Deck

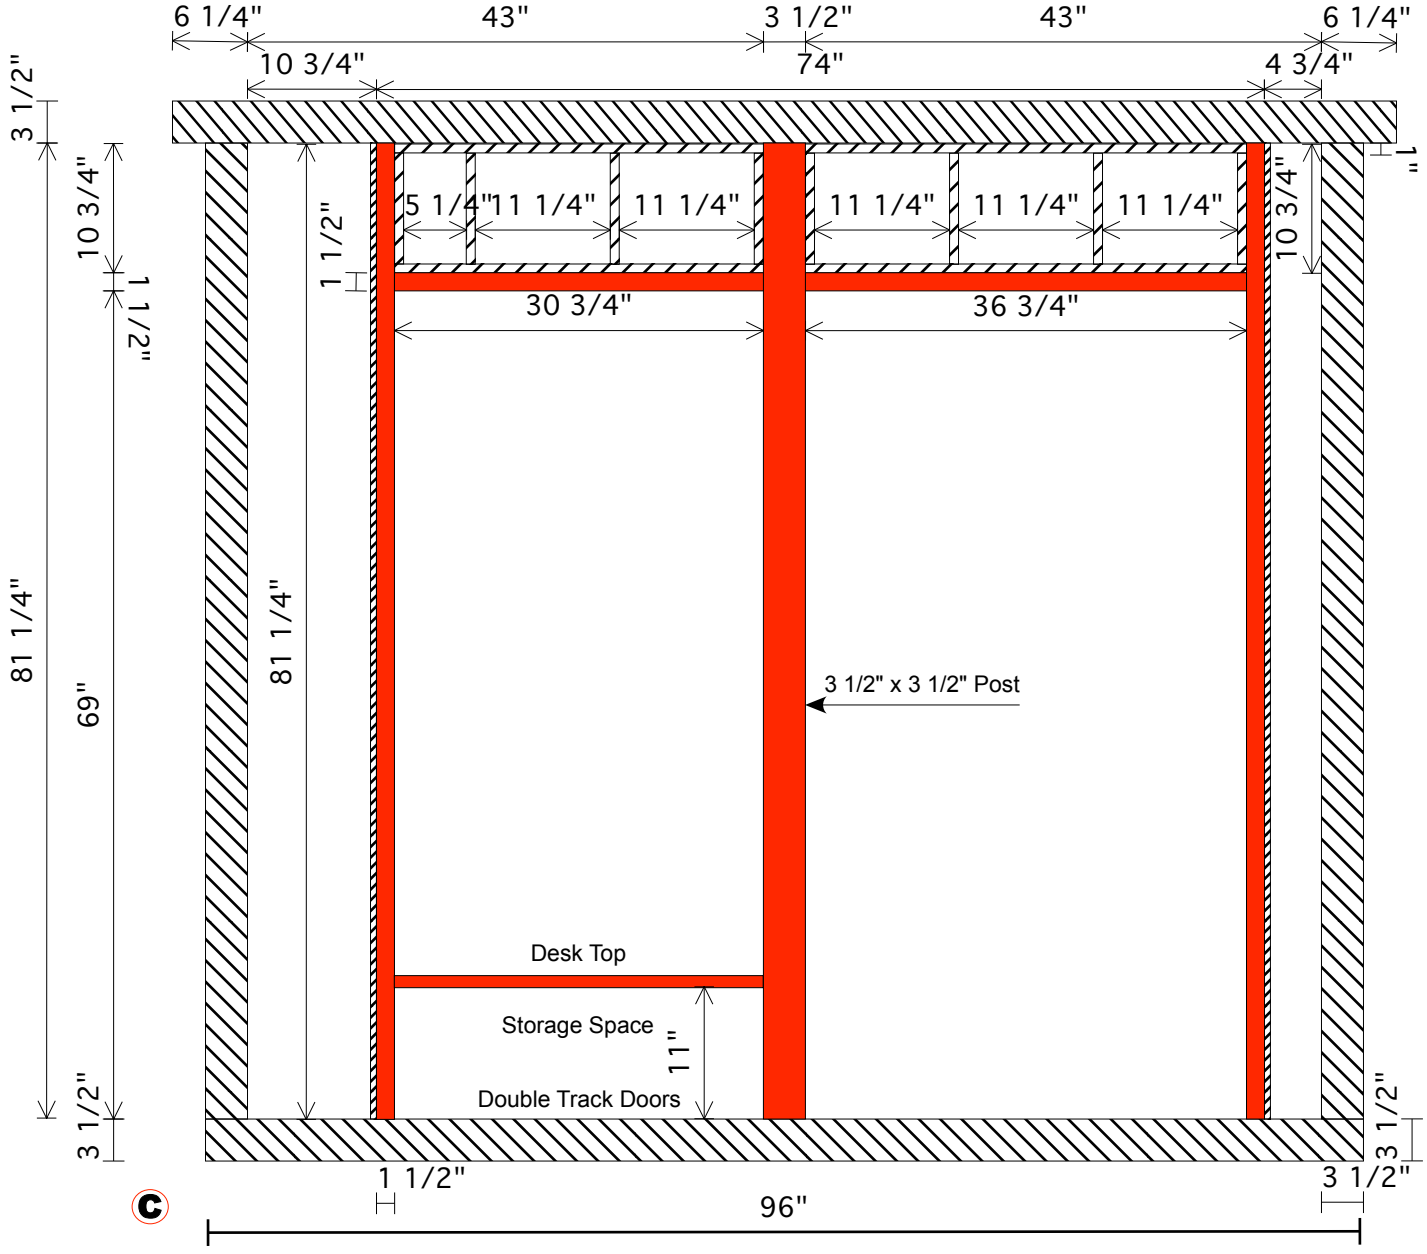

Note: This drawing principally concerns the drop wall for the Tokonoma and the adjacent area.
In this case we have a measurement available in 茶室』page 79.

ANCHOR

Approved 2009/06/08
Checked 2009/06/08